EMERSON NETWORK POWER DRAWING RELEASE		
ISSUE	BY	DATE
PRELIMINARY	JM	11/6/11
APPROVED	MD	12/7/11
FOR CONSTRUCTION	JM	12/7/11
AS BUILT		

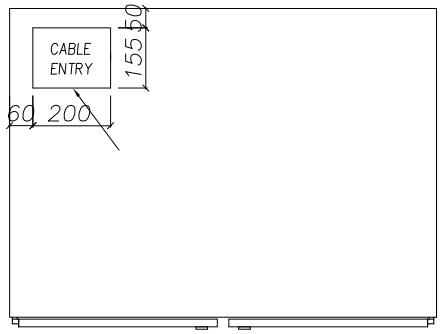

TOP VIEW

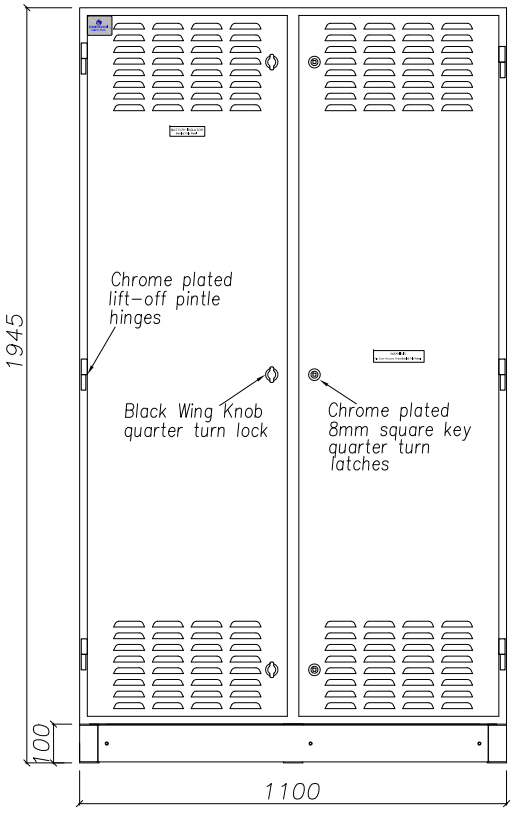

FRONT VIEW

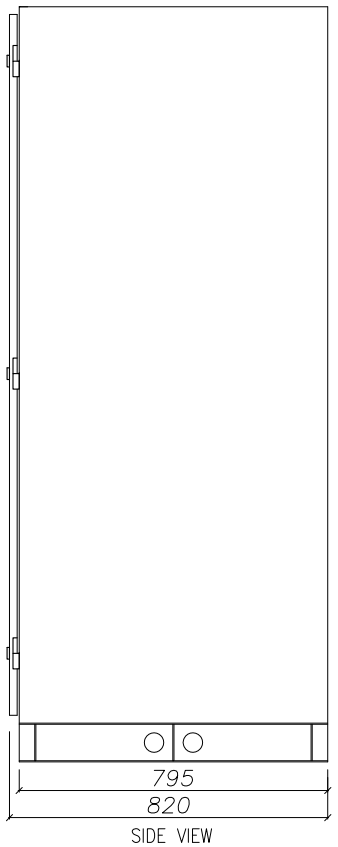

SIDE VIEW

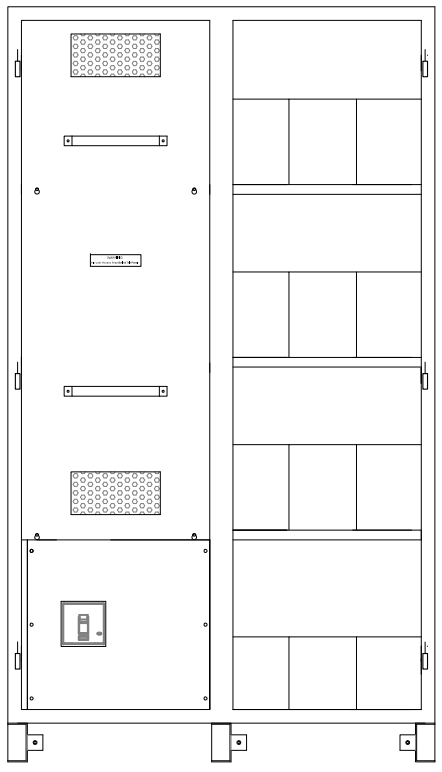

FRONT VIEW WITH DOORS REMOVED

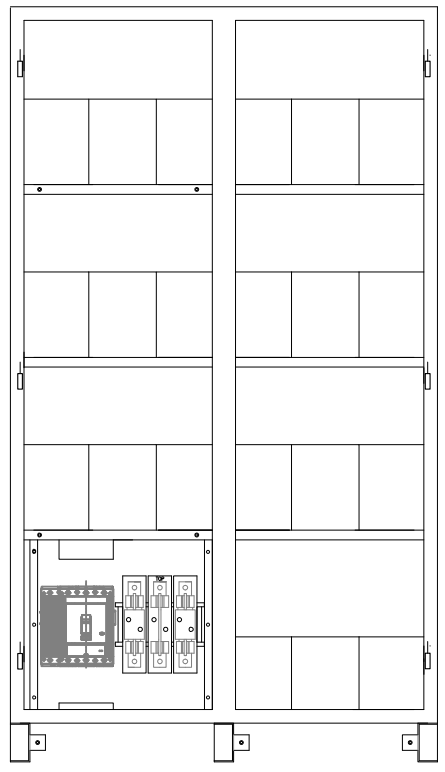

FRONT VIEW WITH INTERNAL COVERS REMOVED

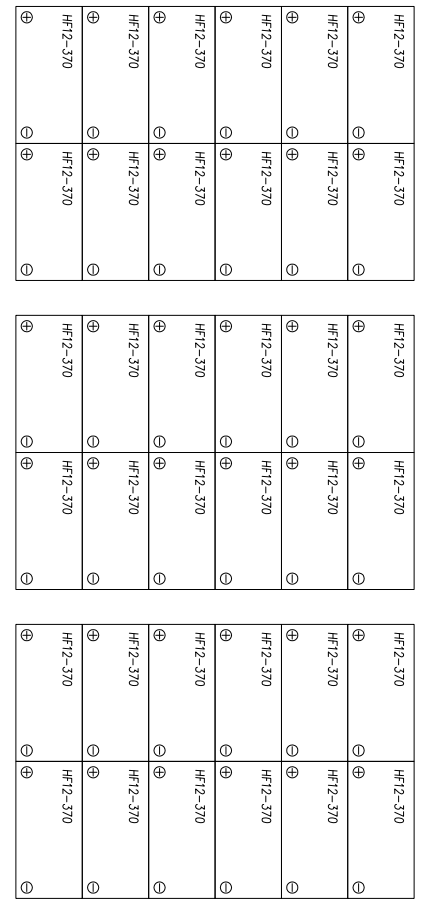

BATTERY LAYOUT

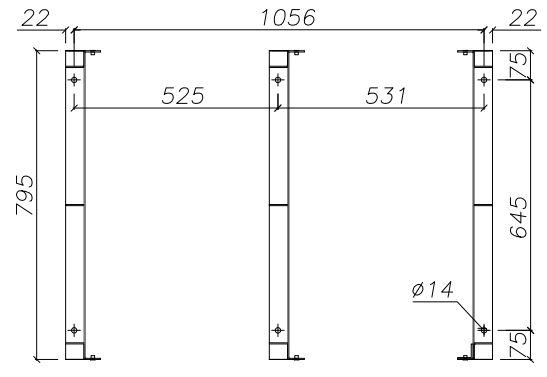

FOOTPRINT

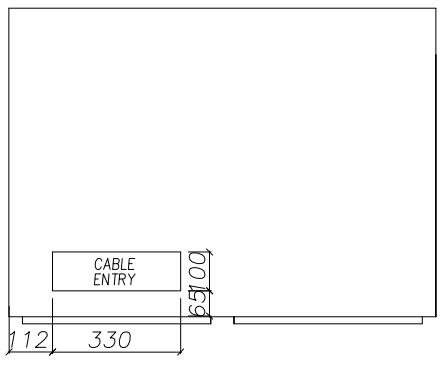

CABINET FLOOR

EMPTY CABINET WEIGHT = 318kg

CONSTRUCTION:

ENCLOSURE 2mm ZINCANNEAL SHEET STEEL
SHELVES 3mm SHEET STEEL
PLINTH 100x50x3mm STEEL CHANNEL

FINISH:

RIPPLE POWDERCOAT CHARCOAL GREY
(DULUX ANOTEC DARK GREY SHADE 51275)

REV	BY	CHANGE/DATE
A	JM	Preliminary issue 11/6/11
B	JM	Battery layout added. 12/7/11
C	JM	Mods 4P CB,s. 20/03/12
D	JM	Size 2 Din Fuses added 8/10/13
E	JM	Revised circuit breaker T1 & T3 adaptor plate depth & increased micro dot joints to 12 on each knockout on circuit breaker cover plate 2013-08-22

NOTICE
ALL RIGHTS RESERVED: UNAUTHORISED USE, DISCLOSURE OR REPRODUCTION IN WHOLE OR IN PART IS STRICTLY PROHIBITED.
©2011

EMERSON™
Network Power
ABN 53 003 469 654
Block P, Regents Park Estate
391 Park Road
Regents Park NSW 2143

PROJECT
BATTERY CABINET SBC3

EQUIPMENT
CAPACITY -
42 x 6FM120S or 42 x HF12-370

SCALE	DESIGN	DRAWN	CHECKED	APPROVED	DATE
NTS	JM	JM	MD	MD	31/5/11

TITLE
General Arrangement

JOB No.

DRAWING No.
SBC3 GA

ISSUE E A3

SHEET 1 of 1