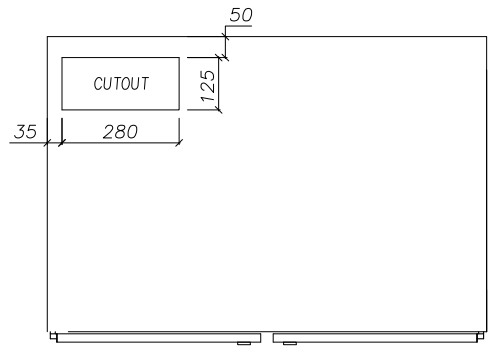

TOP VIEW

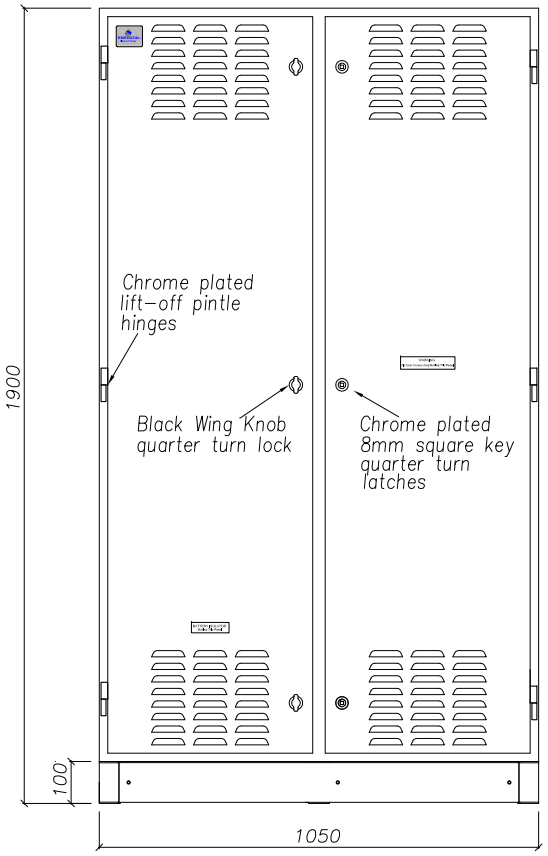

FRONT VIEW

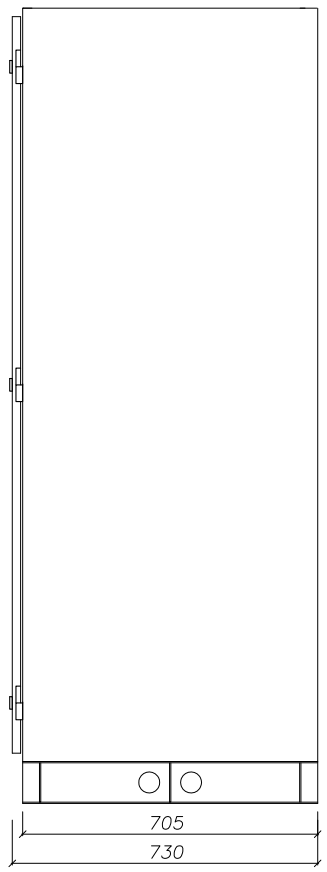

SIDE VIEW

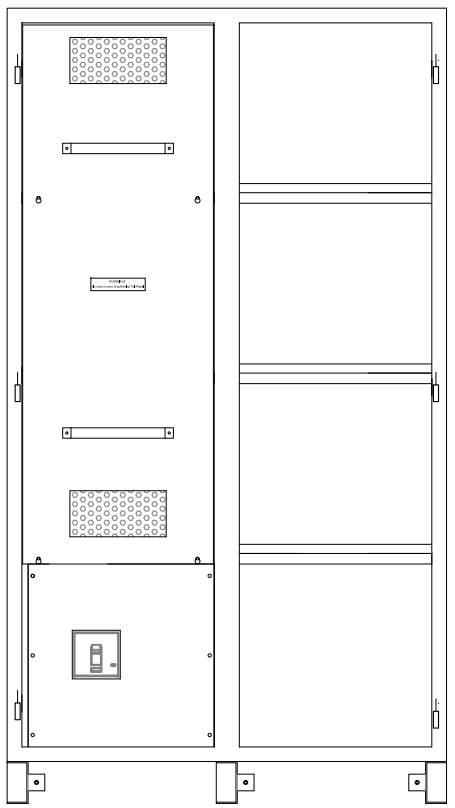

FRONT VIEW WITH DOORS REMOVED

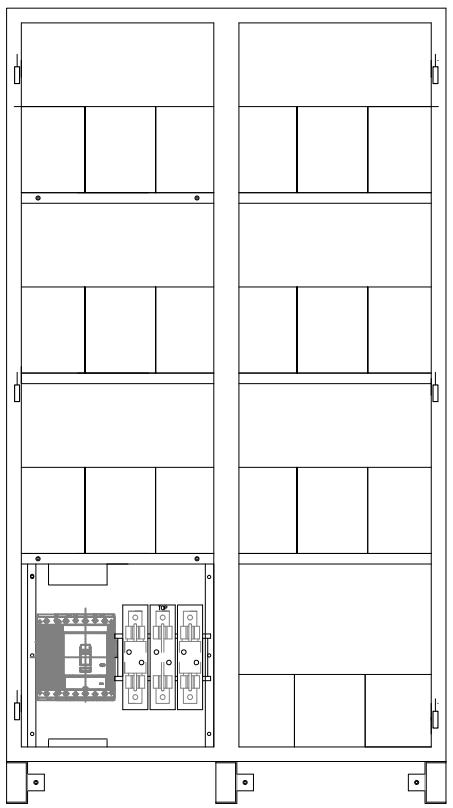

FRONT VIEW WITH INTERNAL COVERS REMOVED

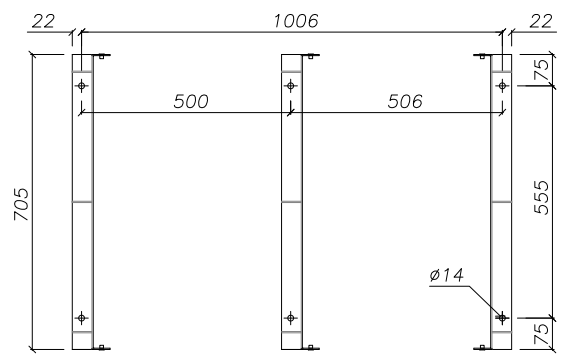

FOOTPRINT

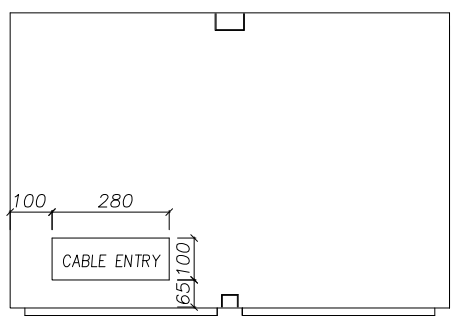

CABINET FLOOR

EMPTY CABINET WEIGHT = 265kg

CONSTRUCTION:

ENCLOSURE 2mm ZINCANNEAL SHEET STEEL
SHELVES 3mm SHEET STEEL
PLINTH 100x50x3mm STEEL CHANNEL

FINISH:

RIPPLE POWDERCOAT – CHARCOAL GREY
(DULUX ANOTEC DARK GREY SHADE 51275)

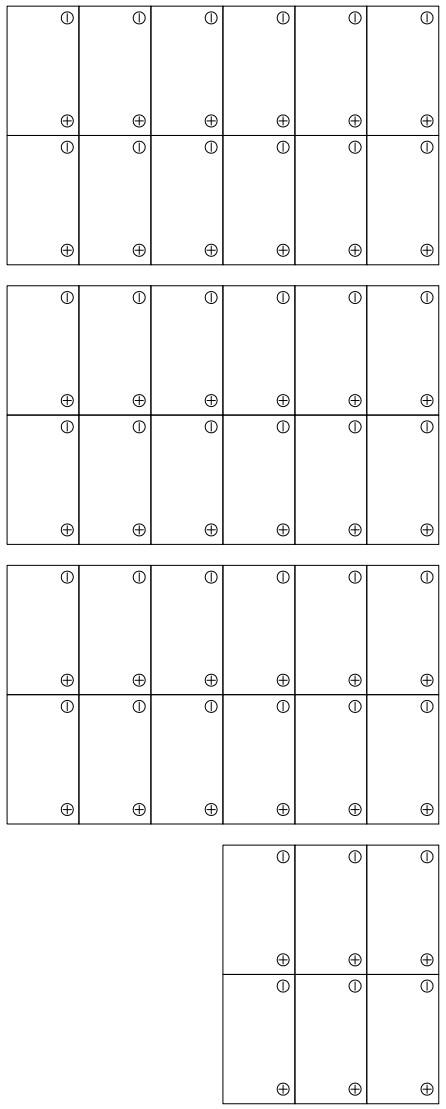

BATTERY LAYOUT – 42 x 6FM90

EMERSON NETWORK POWER
DRAWING RELEASE

ISSUE	BY	DATE
PRELIMINARY	JM	11/6/11
APPROVED	MD	01/7/11
FOR CONSTRUCTION	JM	01/7/11
AS BUILT		

REV	BY	CHANGE/DATE
A	JM	Preliminary issue 11/6/11
B	JM	Design update. 3/9/11
C	JM	UPDATE TO 4P DCCB. 04/05/12
D	JM	Revised circuit breaker enclosure & Size 2 Din Fuses added 8/10/13
E	JM	Revised circuit breaker T1 & T3 adaptor plate depth & increased micro dot joints to 12 on each knockout on circuit breaker cover plate 2013-08-22

NOTICE
ALL RIGHTS RESERVED: UNAUTHORISED USE, DISCLOSURE OR REPRODUCTION IN WHOLE OR IN PART IS STRICTLY PROHIBITED.
© 2011

EMERSON™
Network Power
ABN 53 003 469 654
Block P, Regents Park Estate
391 Park Road
Regents Park NSW 2143

PROJECT
BATTERY CABINET SBC2

EQUIPMENT
CAPACITY -
63 x HF12-211 or 50 x 6FM55 or 42 x 6FM90 or 42 x 6FM75

SCALE	DESIGN	DRAWN	CHECKED	APPROVED	DATE
NTS	JM	JM	MD	MD	31/5/11

TITLE
General Arrangement

JOB No.

DRAWING No.
SBC2-GA

ISSUE E A3

SHEET 1 of 1